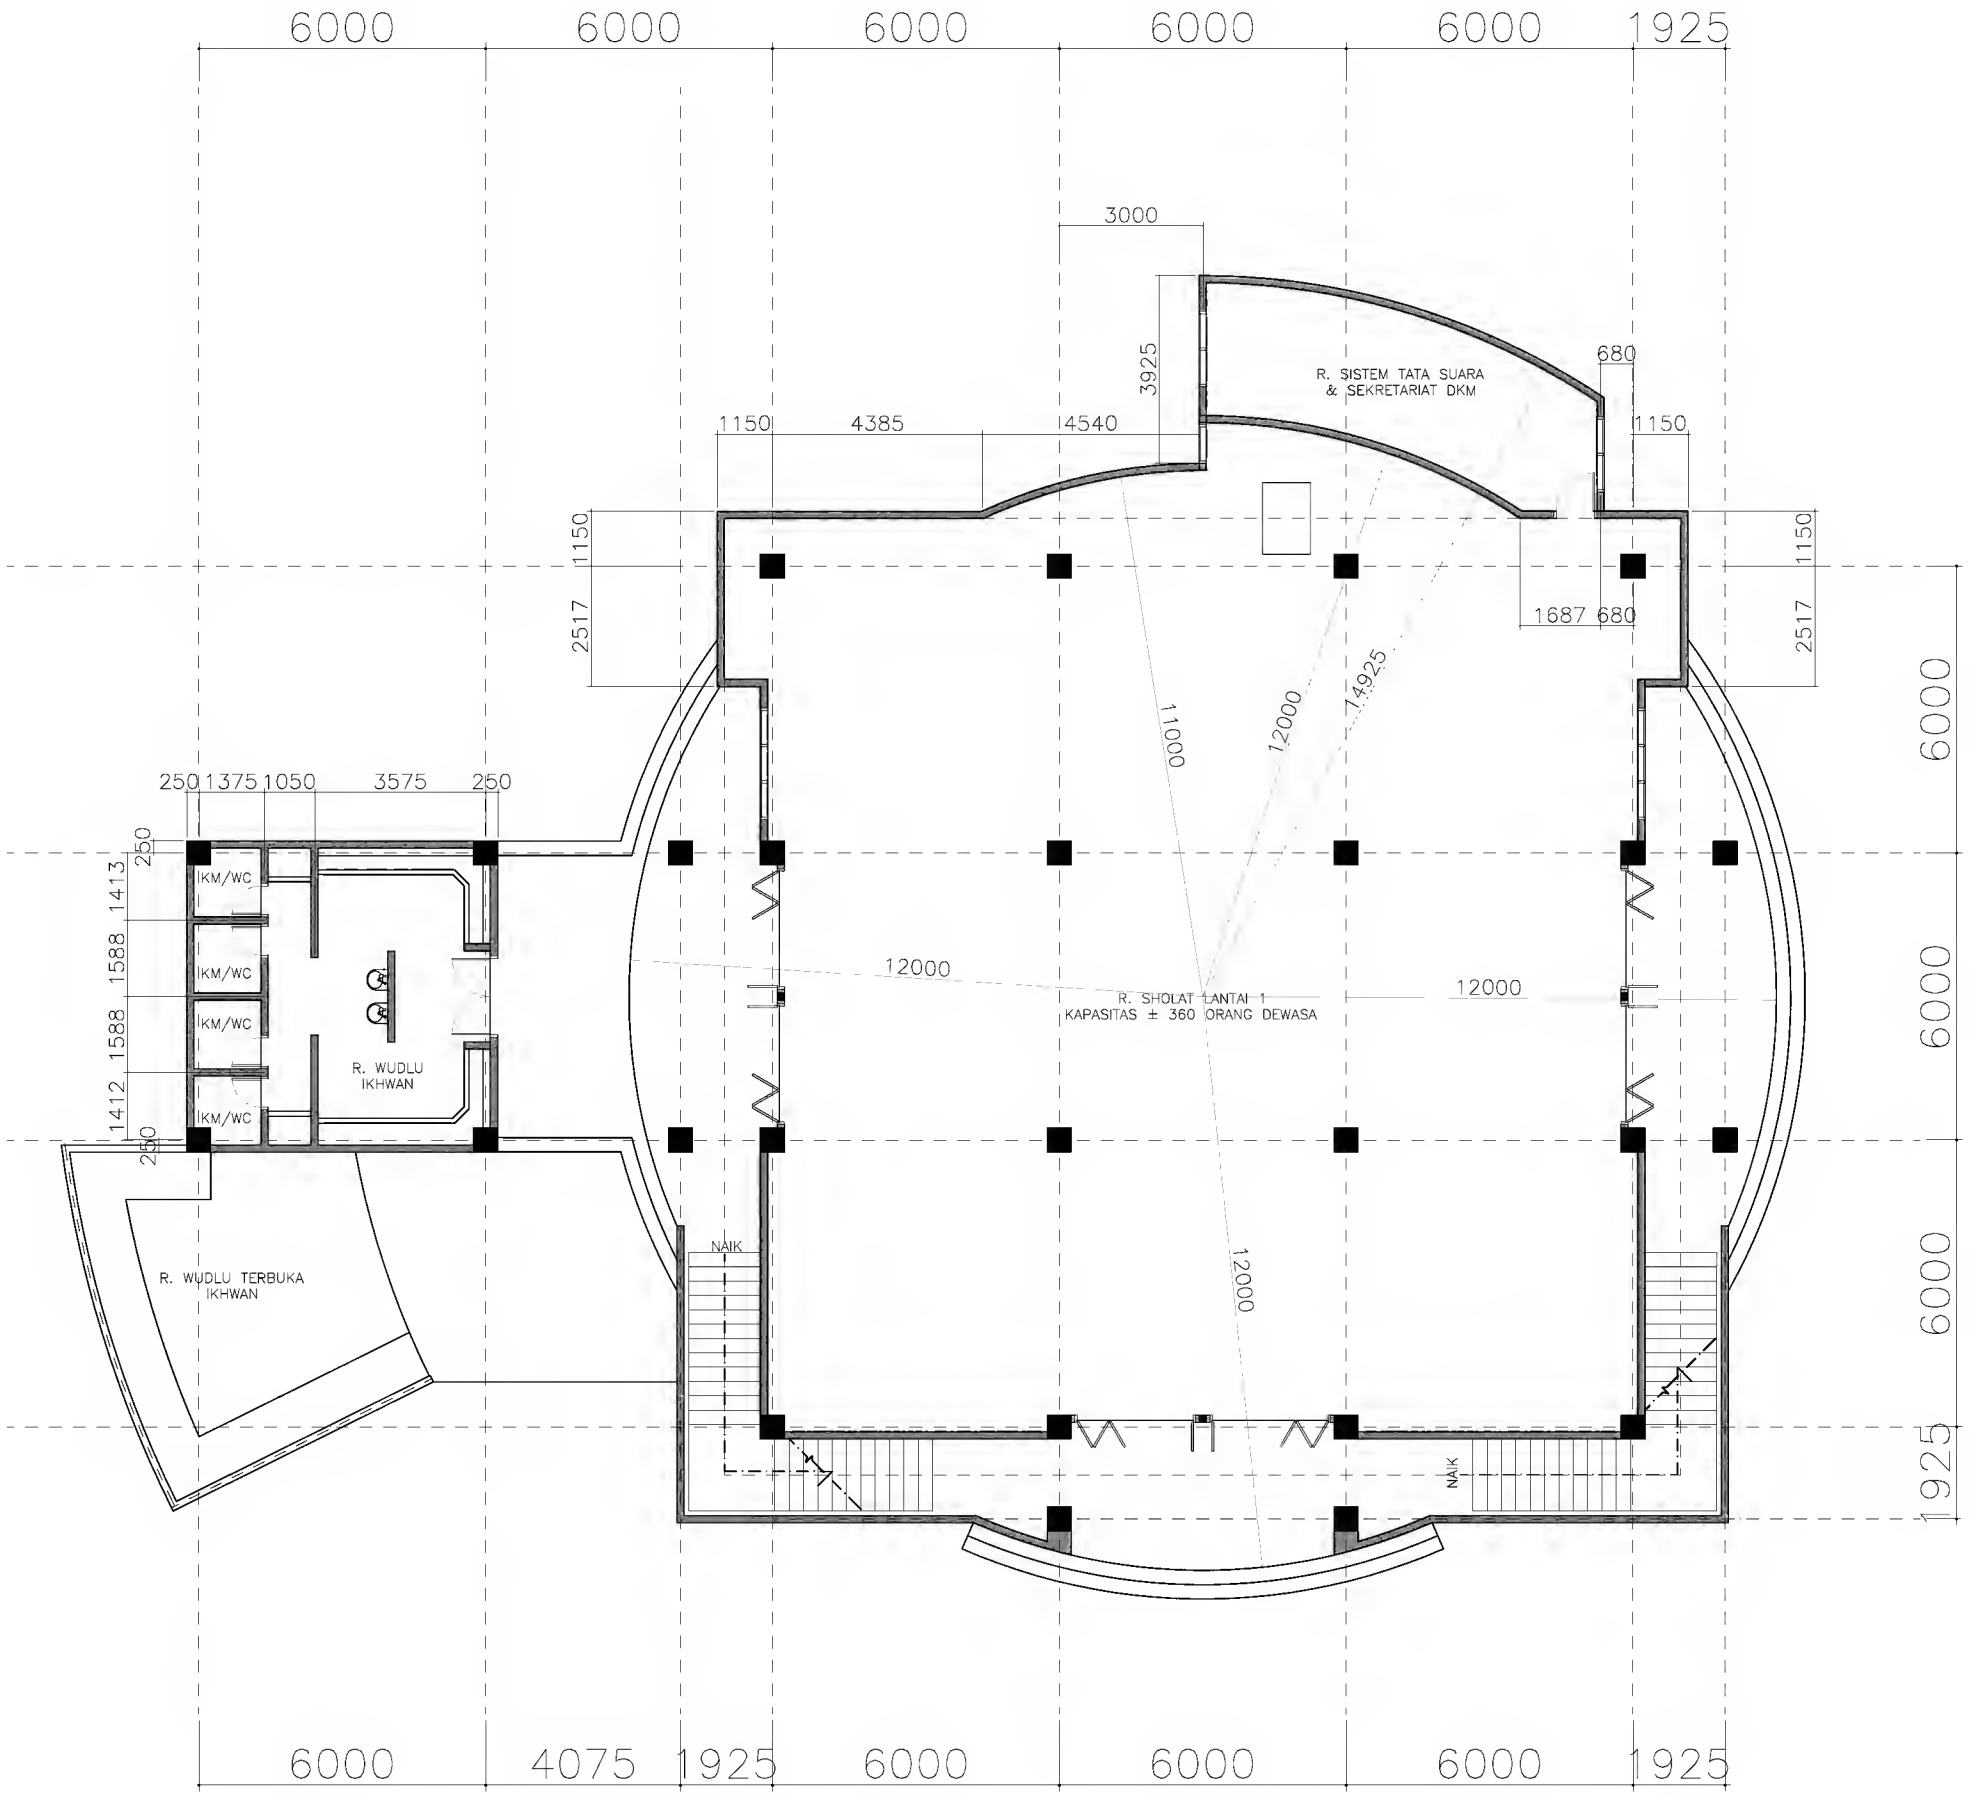

REVISION				DESIGN APPROVAL			CLIENT APPROVAL	PROJECT : PERANCANGAN MASJID AL-BARKAH CILEUNGSI	A3
				DESIGNER	BY	DATE			PAPER SIZE
				ARCHITECT				DWG TITLE: DENAH LANTAI 1	AS SHOWN
									SCALE
C				RW DRFT'G BY	RW DSIGN'D BY	RW CHK'D BY	BD APP'D BY	DATE 4 December 2008	02 OF
REV	DATE	DESCRIPTION					DATE :	FOR CONSTRUCTION	SHEET
									REV C